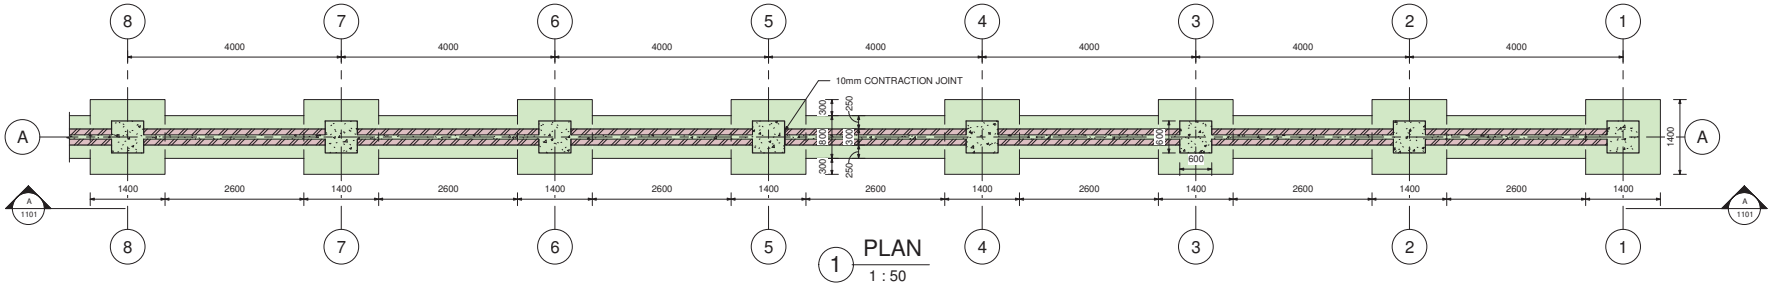

1 PLAN
1 : 50

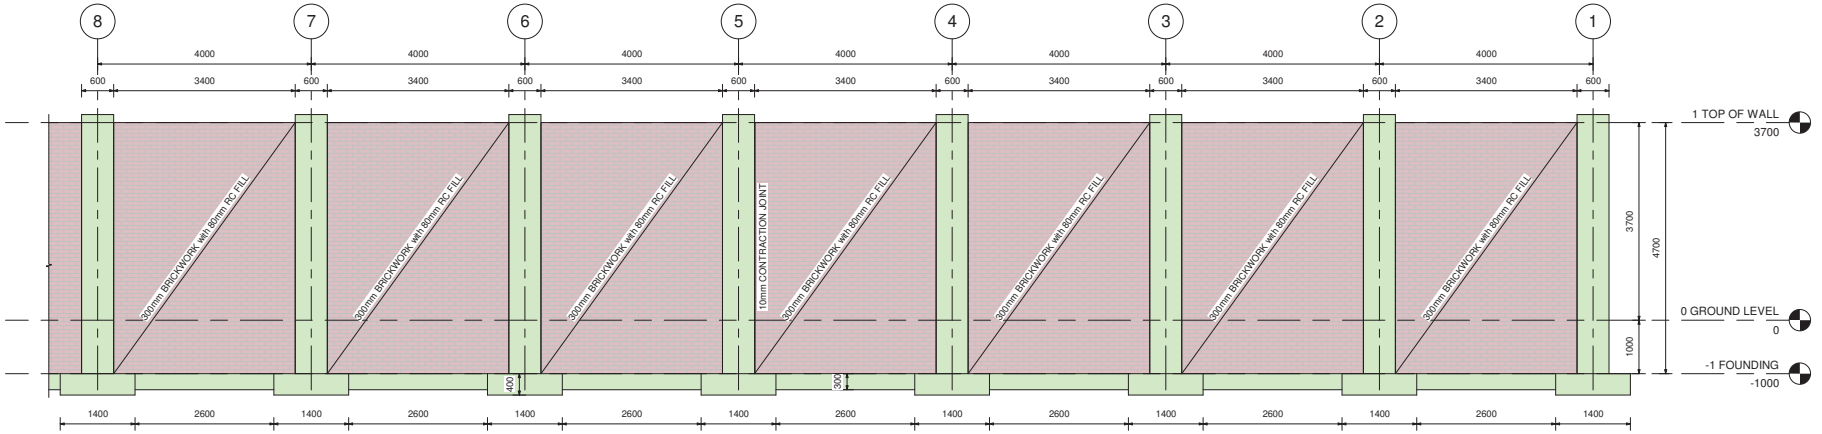

A SECTION A - A
1 : 50

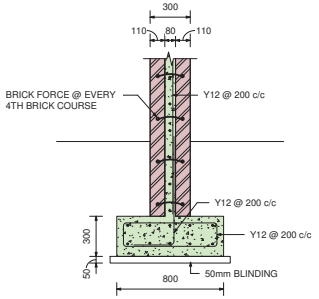

TYPICAL WALL DETAIL
1 : 20

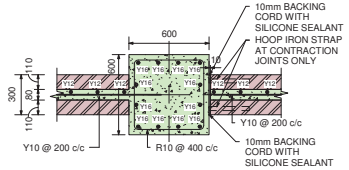

CONTRACTION JOINT
1 : 20

GENERAL

1. In accordance with the relevant clauses of the Copyright Act 1978 (Act 98 of 1978) relating to assignment, all documents prepared by Theunissen Jankowitz in connection with the project remain the property and copyright of Theunissen Jankowitz, subject to their use by the client for the particular project to which this document relates, and the client shall not be entitled, either directly or indirectly, to make use of the document(s) for the carrying out of any additional or similar works or publish the same except with the prior consent from Theunissen Jankowitz Architects.
2. All work is to be done in accordance with the National Construction Authority Regulations.
3. The contractor shall in all aspects of the works comply with the provisions of the Occupational Health and Safety Act, 2007 (Act No 15 of 2007) and any regulations promulgated in terms of that Act or the Factories Machinery and Building Works Act.
4. The contractor shall set up, document and maintain a quality assurance and quality control system, in accordance with ISO 9001, able to be checked to the satisfaction of the Architect, that all materials and workmanship, whatever their sources, meet the requirements of the Specification.
5. This drawing must be read in conjunction with all the relevant drawings and specifications issued by TJAP, engineers, and other consultants.
6. All dimensions and levels must be checked on site by the contractor before putting work in hand.
7. All dimensions are in millimeters unless otherwise stated.This drawing is not to be scaled. Figured dimensions to be used.
8. All dimensions and levels must be checked on site by the contractor before putting work in hand.
9. All work to be executed by competent persons qualified for the specific trade.

REVISIONS

REV	DATE	DRAWN	DESCRIPTION
A	17/05/2021	CP	ISSUED FOR APPROVAL

ASPIRE HOLDINGS (PTY) LTD
CIVIL & STRUCTURAL ENGINEERS & PROJECT MANAGERS
MIDRAND
SUITE 4, BLOCK C, CARLSWALD CLOSE, cnr NEW & SEVENTH ROADS, CARLSWALD 1684
TEL: (011) 312 3256
FAX: (011) 312 2443
E-MAIL : info@aspireholdings.co.za
PRINCIPAL: RENDANI NETSHILEMA
SACAP Reg No:

PROJECT
BOUNDARY WALL

CLIENT
UNISA

ADDRESS
CAPE TOWN

DRAWING
CONCRETE - SHEET 1 OF 17

ISSUED FOR
INFORMATION

SCALE: As indicated @ A1

PROJECT	DISCIPLINE	SERIES	REVISION
1023	ST	1101	A

DRAWN BY: CHAD PEACOCK
CHECKED BY: ALLAN BENN